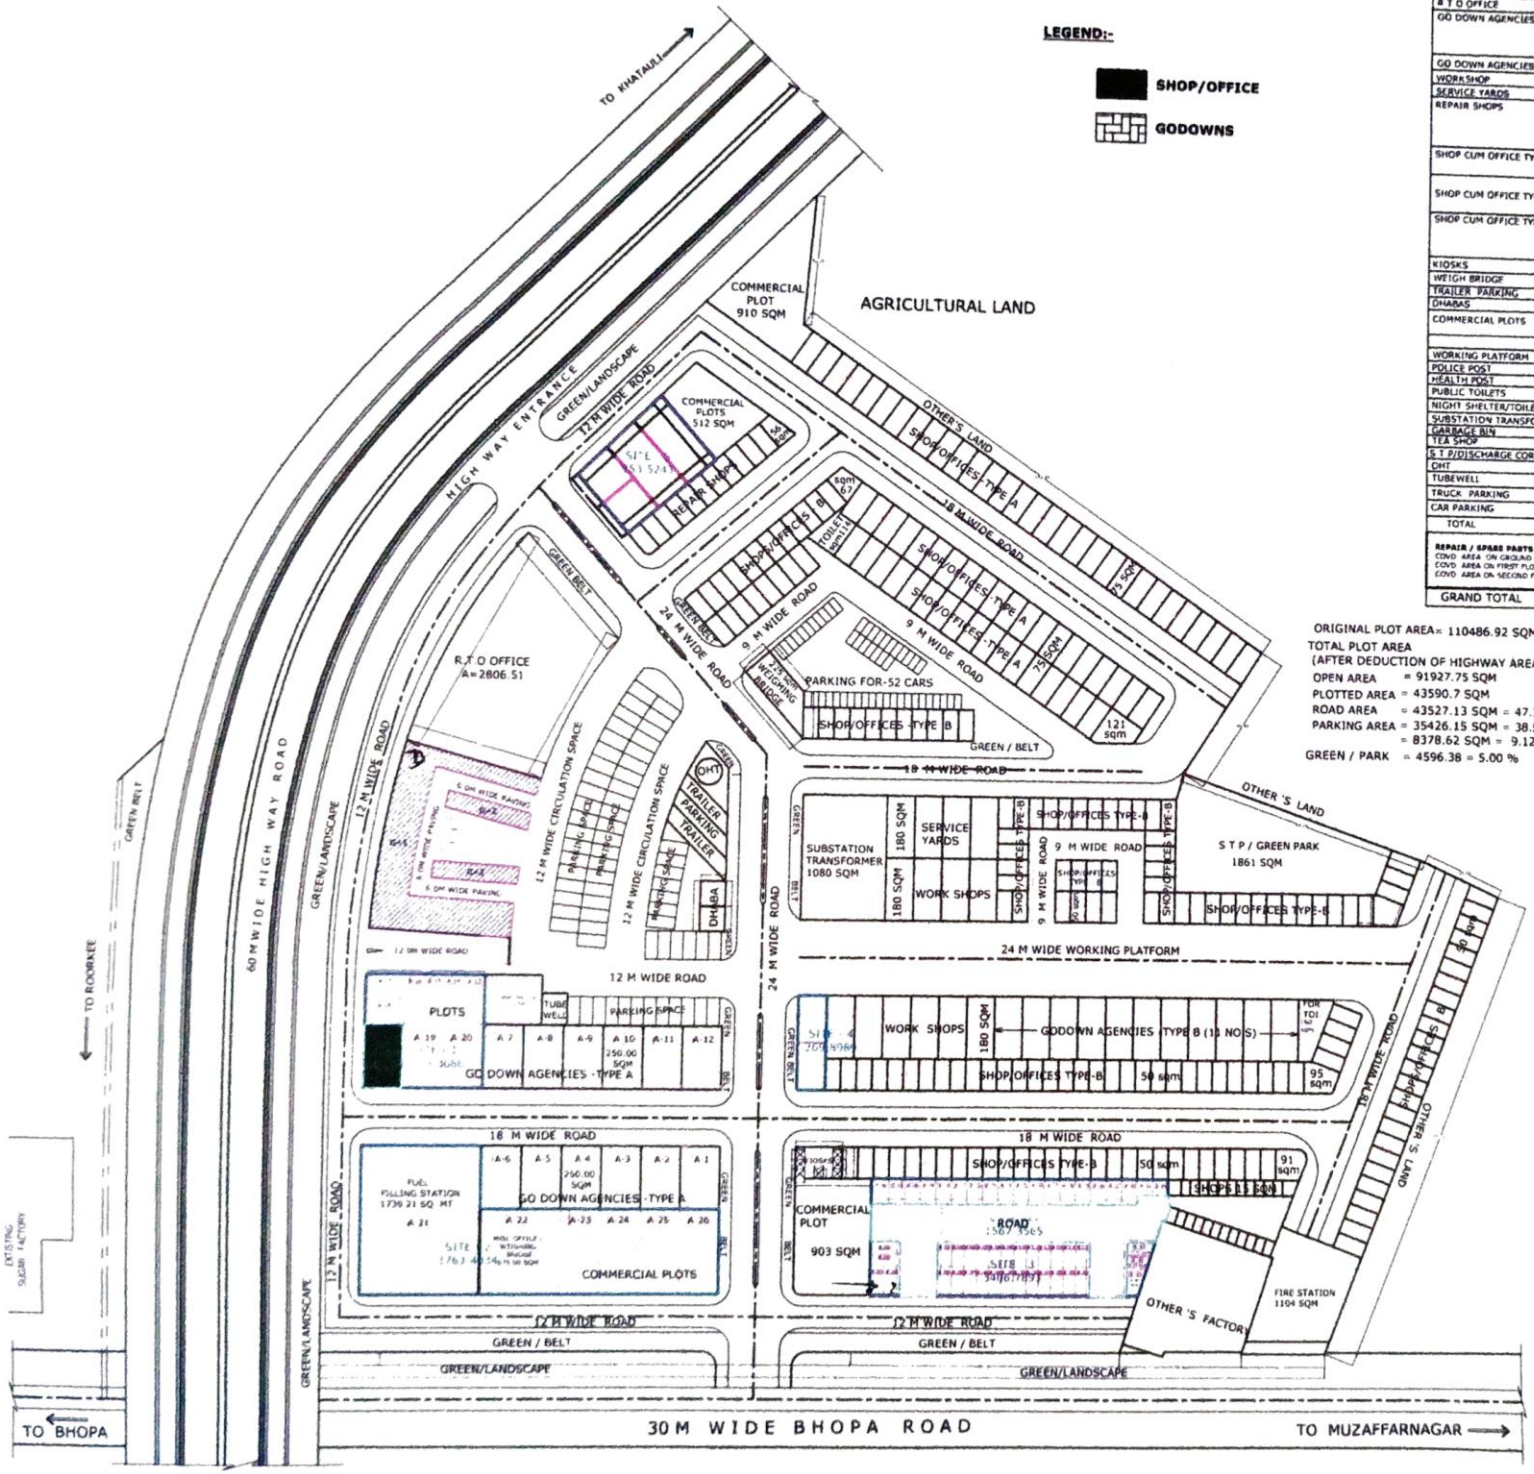

NAME	NOS	AREA		TOTAL
R T O OFFICE	1	2806 51		2806 51 SQM
GO DOWN AGENCIES TYPE A	12 1+1+1+1	12(230) 246 81+241 19+235 57+229 95	3000 SQM 953 52 SQM	3953 52 SQM
GO DOWN AGENCIES TYPE B	11	11(180)	1980 SQM	1980 SQM
WORKSHOP	10	10(180) SQM	1800 SQM	1800 SQM
SERVICE YARDS	4	4(180) SQM	720 SQM	720 SQM
REPAIR SHOPS	11+1 (12) 25+1 3	11(50)+56 SQM 25(15)+22 435QM (3*19)	606 SQM 397 43 SQM 45 SQM	1048 43 SQM
SHOP CUM OFFICE TYPE -A	66+1 (67)	66(75)+121 SQM	5071SQM	5071SQM
SHOP CUM OFFICE TYPE -C	5+6+10+2	(109 55*5)+(109 64*6)+(112 5*10)+(140*2)	2610 99SQM	2610 99SQM
SHOP CUM OFFICE TYPE -B	170+1+1 3+1+1 26+1	170(50)+84+91 SQM 67+58+78 SQM (41 66*26)+(42 45*1)	8878 SQM 3125 61SQM	10003 SQM
KIOSKS	7	(7*9)	63 SQM	63 SQM
WEIGH BRIDGE	1	225 SQM	225 SQM	225 SQM
TRAILER PARKING	1	3(123) SQM	369 SQM	369 SQM
DHABAS	2	2(64) SQM	128 SQM	128 SQM
COMMERCIAL PLOTS	1+1+1	910+903+512	2325 SQM	2325 SQM
WORKING PLATFORM	1	4646 SQM		4646 SQM
POLICE POST	1	135 SQM		135 SQM
HEALTH POST	1	135 SQM		135 SQM
PUBLIC TOILETS	1+1 (2)	160+114 SQM		274 SQM
NIGHT SHELTER/TOILET	1	452 SQM		452 SQM
SUBSTATION TRANSFORMER	1	1080 SQM		1080 SQM
GARBAGE BIN	1	59 SQM		59 SQM
TEA SHOP	1	25 SQM		25 SQM
S T P/DISCHARGE CORRIDOR	1	1861		1861
OHT	1	160		160
TUBEWELL	1	80		80
TRUCK PARKING	99			
CAR PARKING	52			
TOTAL				42010 05 SQM
REPAIR / SPARE PARTS BUILDING COMPLEX:- COVD AREA ON GROUND FLOOR - 1517 08 SQM COVD AREA ON FIRST FLOOR - 1586 90 SQM COVD AREA ON SECOND FLOOR - 961 08 SQM		NO. OF SHOPS ON FLOORS:- SHOPS AT G FLOOR - 65 Nos SHOPS AT F F - 86 Nos SHOPS AT S F - 22 Nos		Typical area of one shop = (3*4)+ 12 0 sqm Width of the corridor = 1 5 m
GRAND TOTAL				43527.13 SQM.

ORIGINAL PLOT AREA= 110486.92 SQM
TOTAL PLOT AREA
(AFTER DEDUCTION OF HIGHWAY AREA)
OPEN AREA = 91927.75 SQM
PLOTTED AREA = 43590.7 SQM
ROAD AREA = 43527.13 SQM = 47.35 %
PARKING AREA = 35426.15 SQM = 38.53%
= 8378.62 SQM = 9.12%
GREEN / PARK = 4596.38 = 5.00 %

S.NO	PLOT NO.			AREA SQ MT
1	1A			1319.36
2	1B-2			3763.48
3	3-1			3406.78
4	3-2			269.89
5	4-1	1.85	5.55	[illegible]
6	4-2	4.85	5.55	[illegible]
7	4-3	4.85	5.55	[illegible]
8	4-4	4.85	5.55	[illegible]
9	4-5	[illegible]	[illegible]	[illegible]
10	4-6	[illegible]	[illegible]	[illegible]
11	4-7	[illegible]	[illegible]	[illegible]
12	4-8	[illegible]	[illegible]	[illegible]
13	4-9	[illegible]	[illegible]	[illegible]
14	4-10	[illegible]	[illegible]	[illegible]
15	4-11	[illegible]	[illegible]	[illegible]
16	4-12	[illegible]	[illegible]	[illegible]
17	4-13	[illegible]	[illegible]	[illegible]
18	4-14	[illegible]	[illegible]	[illegible]
19	4-15	[illegible]	[illegible]	[illegible]
20	4-16	[illegible]	[illegible]	[illegible]
21	5-1	[illegible]	[illegible]	[illegible]
22	5-2	[illegible]	[illegible]	[illegible]
23	5-3	[illegible]	[illegible]	[illegible]
90	5-70	[illegible]	[illegible]	[illegible]

1. THIS DRAWING IS THE PROPERTY AND COPYRIGHT OF AR HARISH TRIPATHI & ASSOCIATES SHALL NOT BE COPIED OR USED IN ANY WAY WITHOUT THEIR EXPRESS WRITTEN PERMISSION.

2. THIS DRAWING SHALL BE READ IN CONJUNCTION WITH THE OTHER RELEVANT ARCHITECTURAL, STRUCTURAL AND OTHER CONSULTANTS DRAWINGS IT SHALL BE DEEMED THE RESPONSIBILITY OF THE CONTRACTOR / FABRICATOR TO BRING TO THE NOTICE OF THE ARCHITECTS, PRIOR TO ANY CONSTRUCTION OR FABRICATION ANY DISCREPANCY WITHIN OR BETWEEN THE AFOREMENTIONED DRAWINGS. 3- ALL THE DIMENSIONS HAS TO BE READ NOT SCALED ANY DISCREPENCY SHOULD BE IMMEDIA- TELY BROUGHT TO THE NOTICE OF ARCHITECTS BEFORE ACTUAL EXECUTION AT SITE

	AREA (SQ. MT.)
SITE-01	1319.36
SITE-02	3763.48
SITE-03	3406.78
SITE-04	269.89
SITE-05	953.52
TOTAL	9713.03
ROAD AREA	1567.35
HEALTH/POLICE	240.24
FINAL TOTAL	7905.44

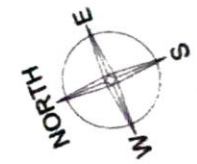

NO	DATE	REVISION

Project

REVISED TRANSPORT NAGAR MUJAFFAR NAGAR (U.P.)

J.E.	A.E.
ATP	S.E.
Associate Planner CTCP Dept	SECRETARY

D.M. / V.C.